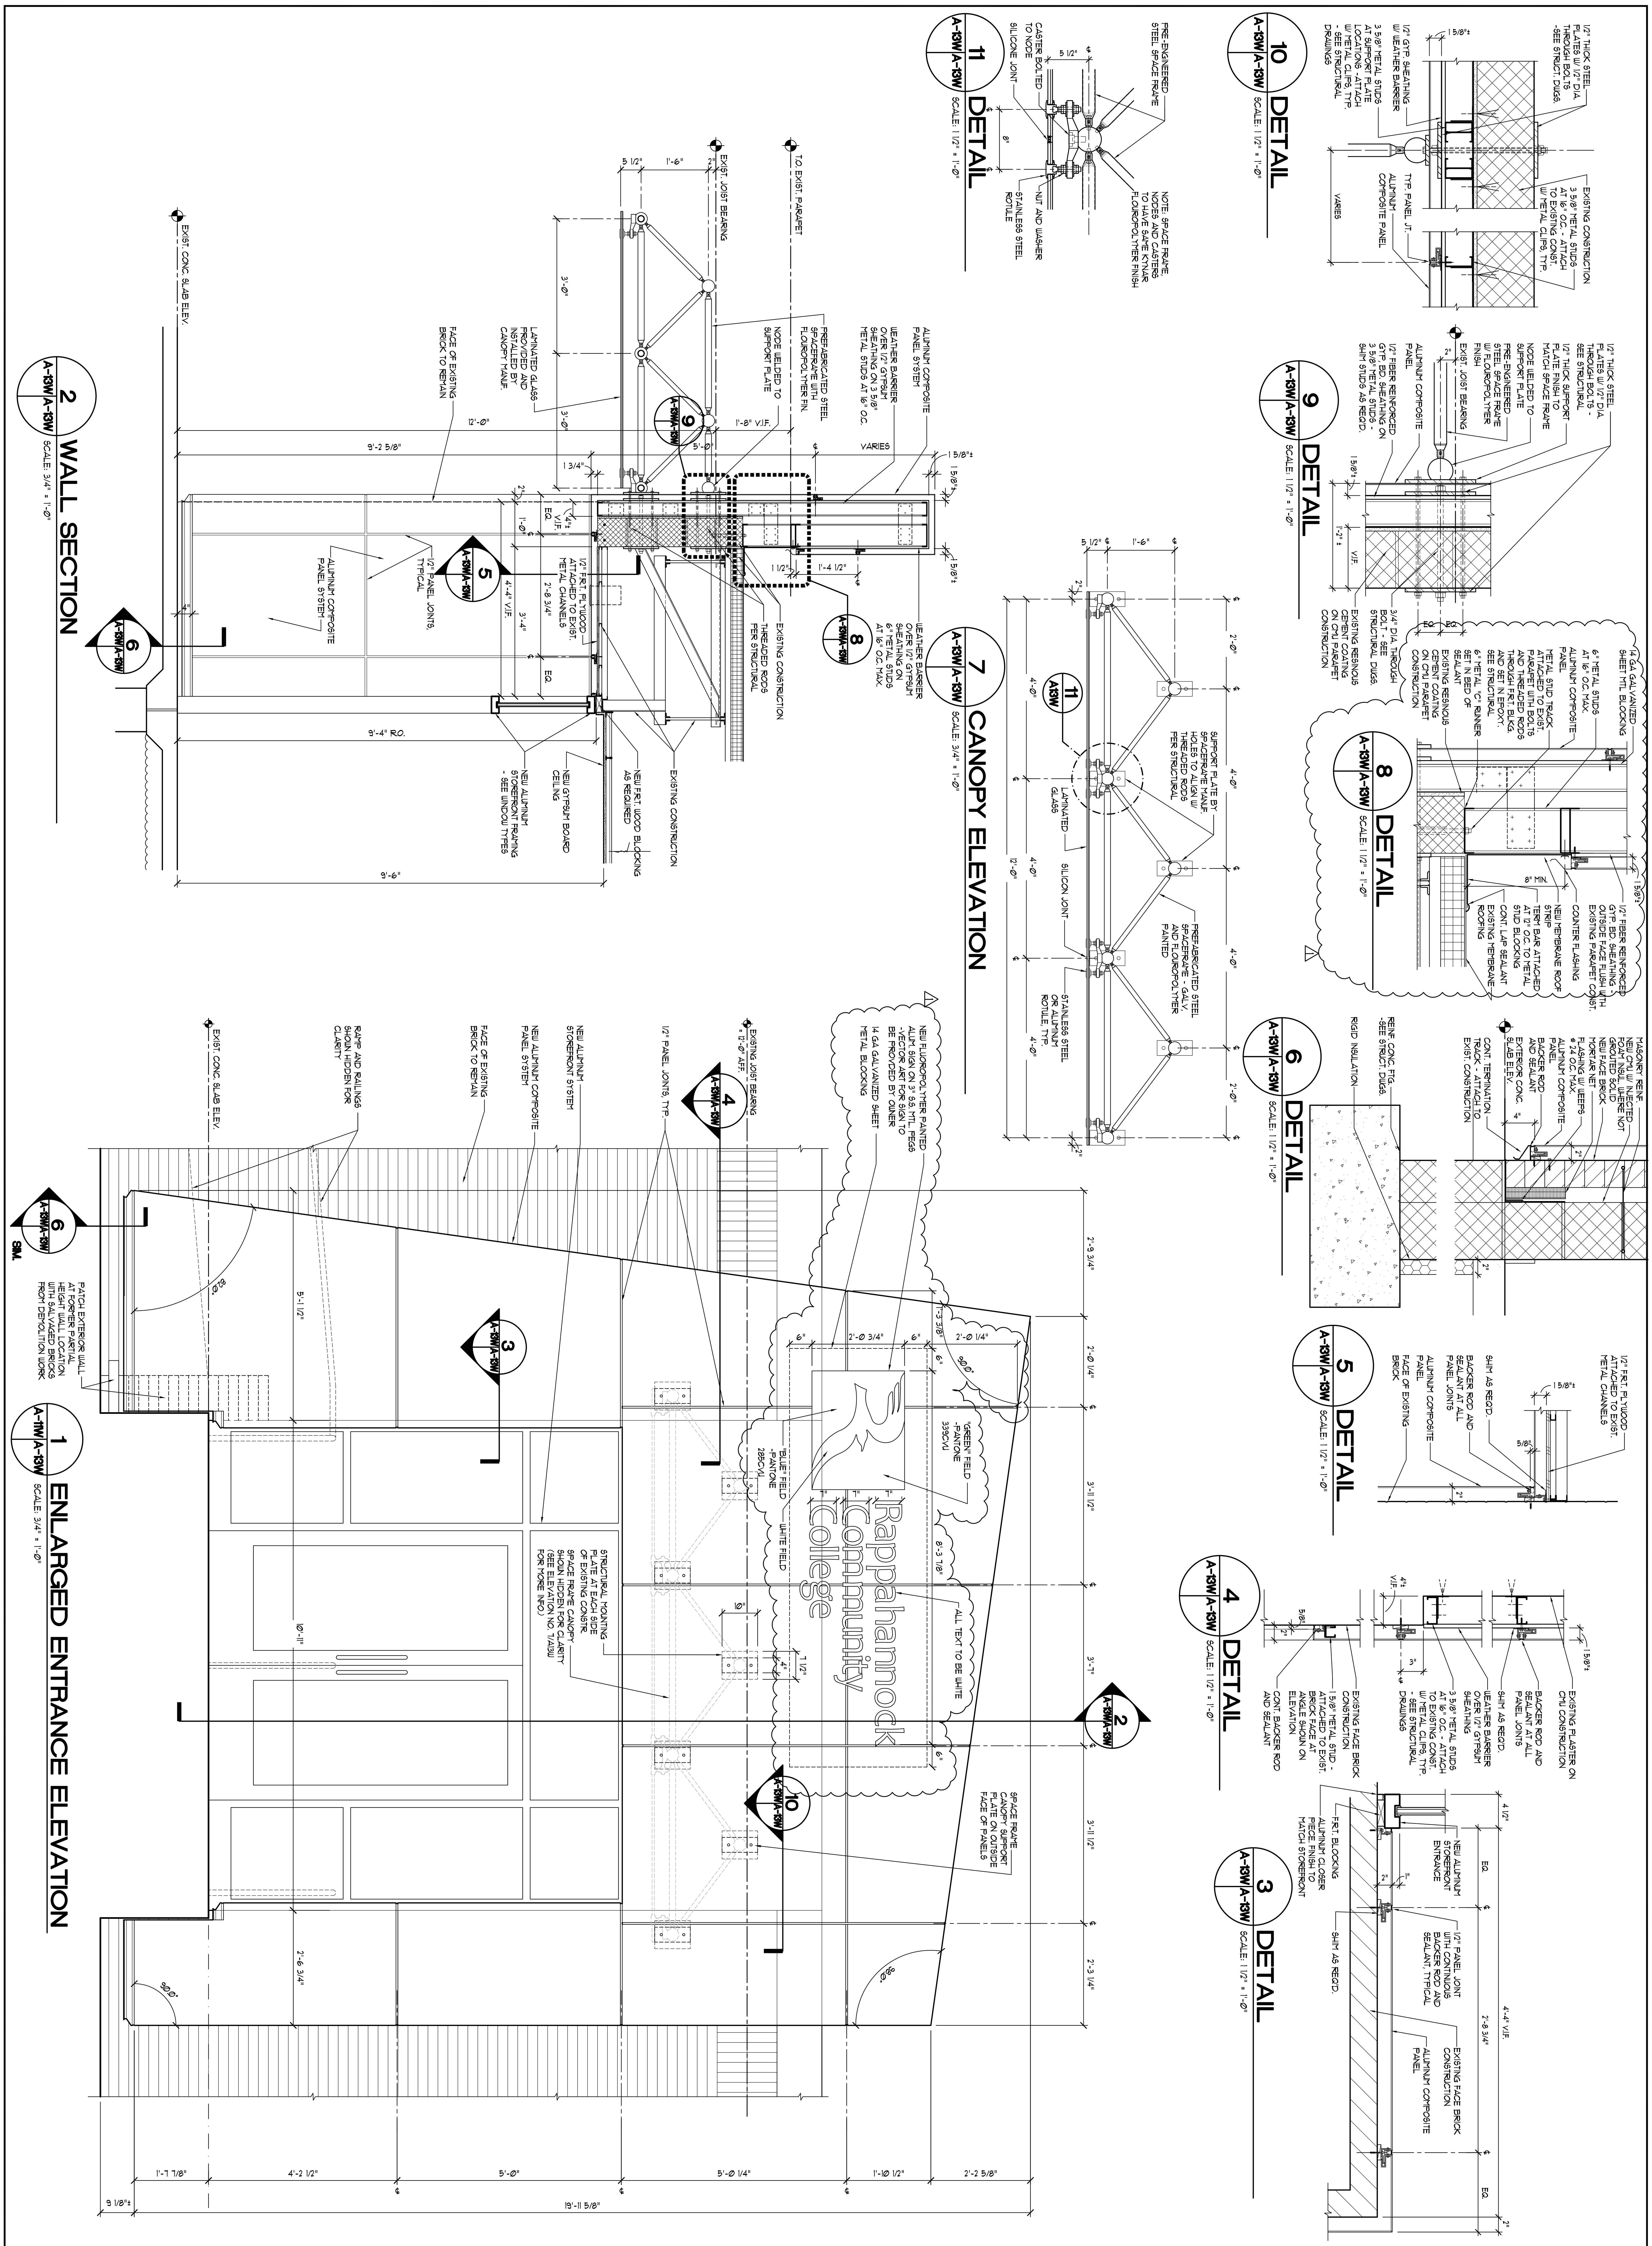

Date: JANUARY 13, 2010	REVISIONS: NO. 1 — DATE: FEBRUARY 09, 2010

Sheet **A-13W**

File Number RCC-A13W-ENTRANCEDET

COMMONWEALTH OF VIRGINIA — STEPHEN FLOYD CYBULSKI — Lic.NO.013047 — ARCHITECT

ENTRANCE ELEVATION AND DETAILS
WARSAW CAMPUS

RAPPAHANNOCK COMMUNITY COLLEGE
CAMPUS RENOVATIONS
WARSAW + GLENNS, VIRGINIA
PC: 260-17712

nbj ARCHITECTURE
A Professional Limited Company
GROVE PARK SQUARE
11537-B NUCKOLS ROAD
Glen Allen, Virginia 23059
(804) 273-9811 fax: (804) 273-9843